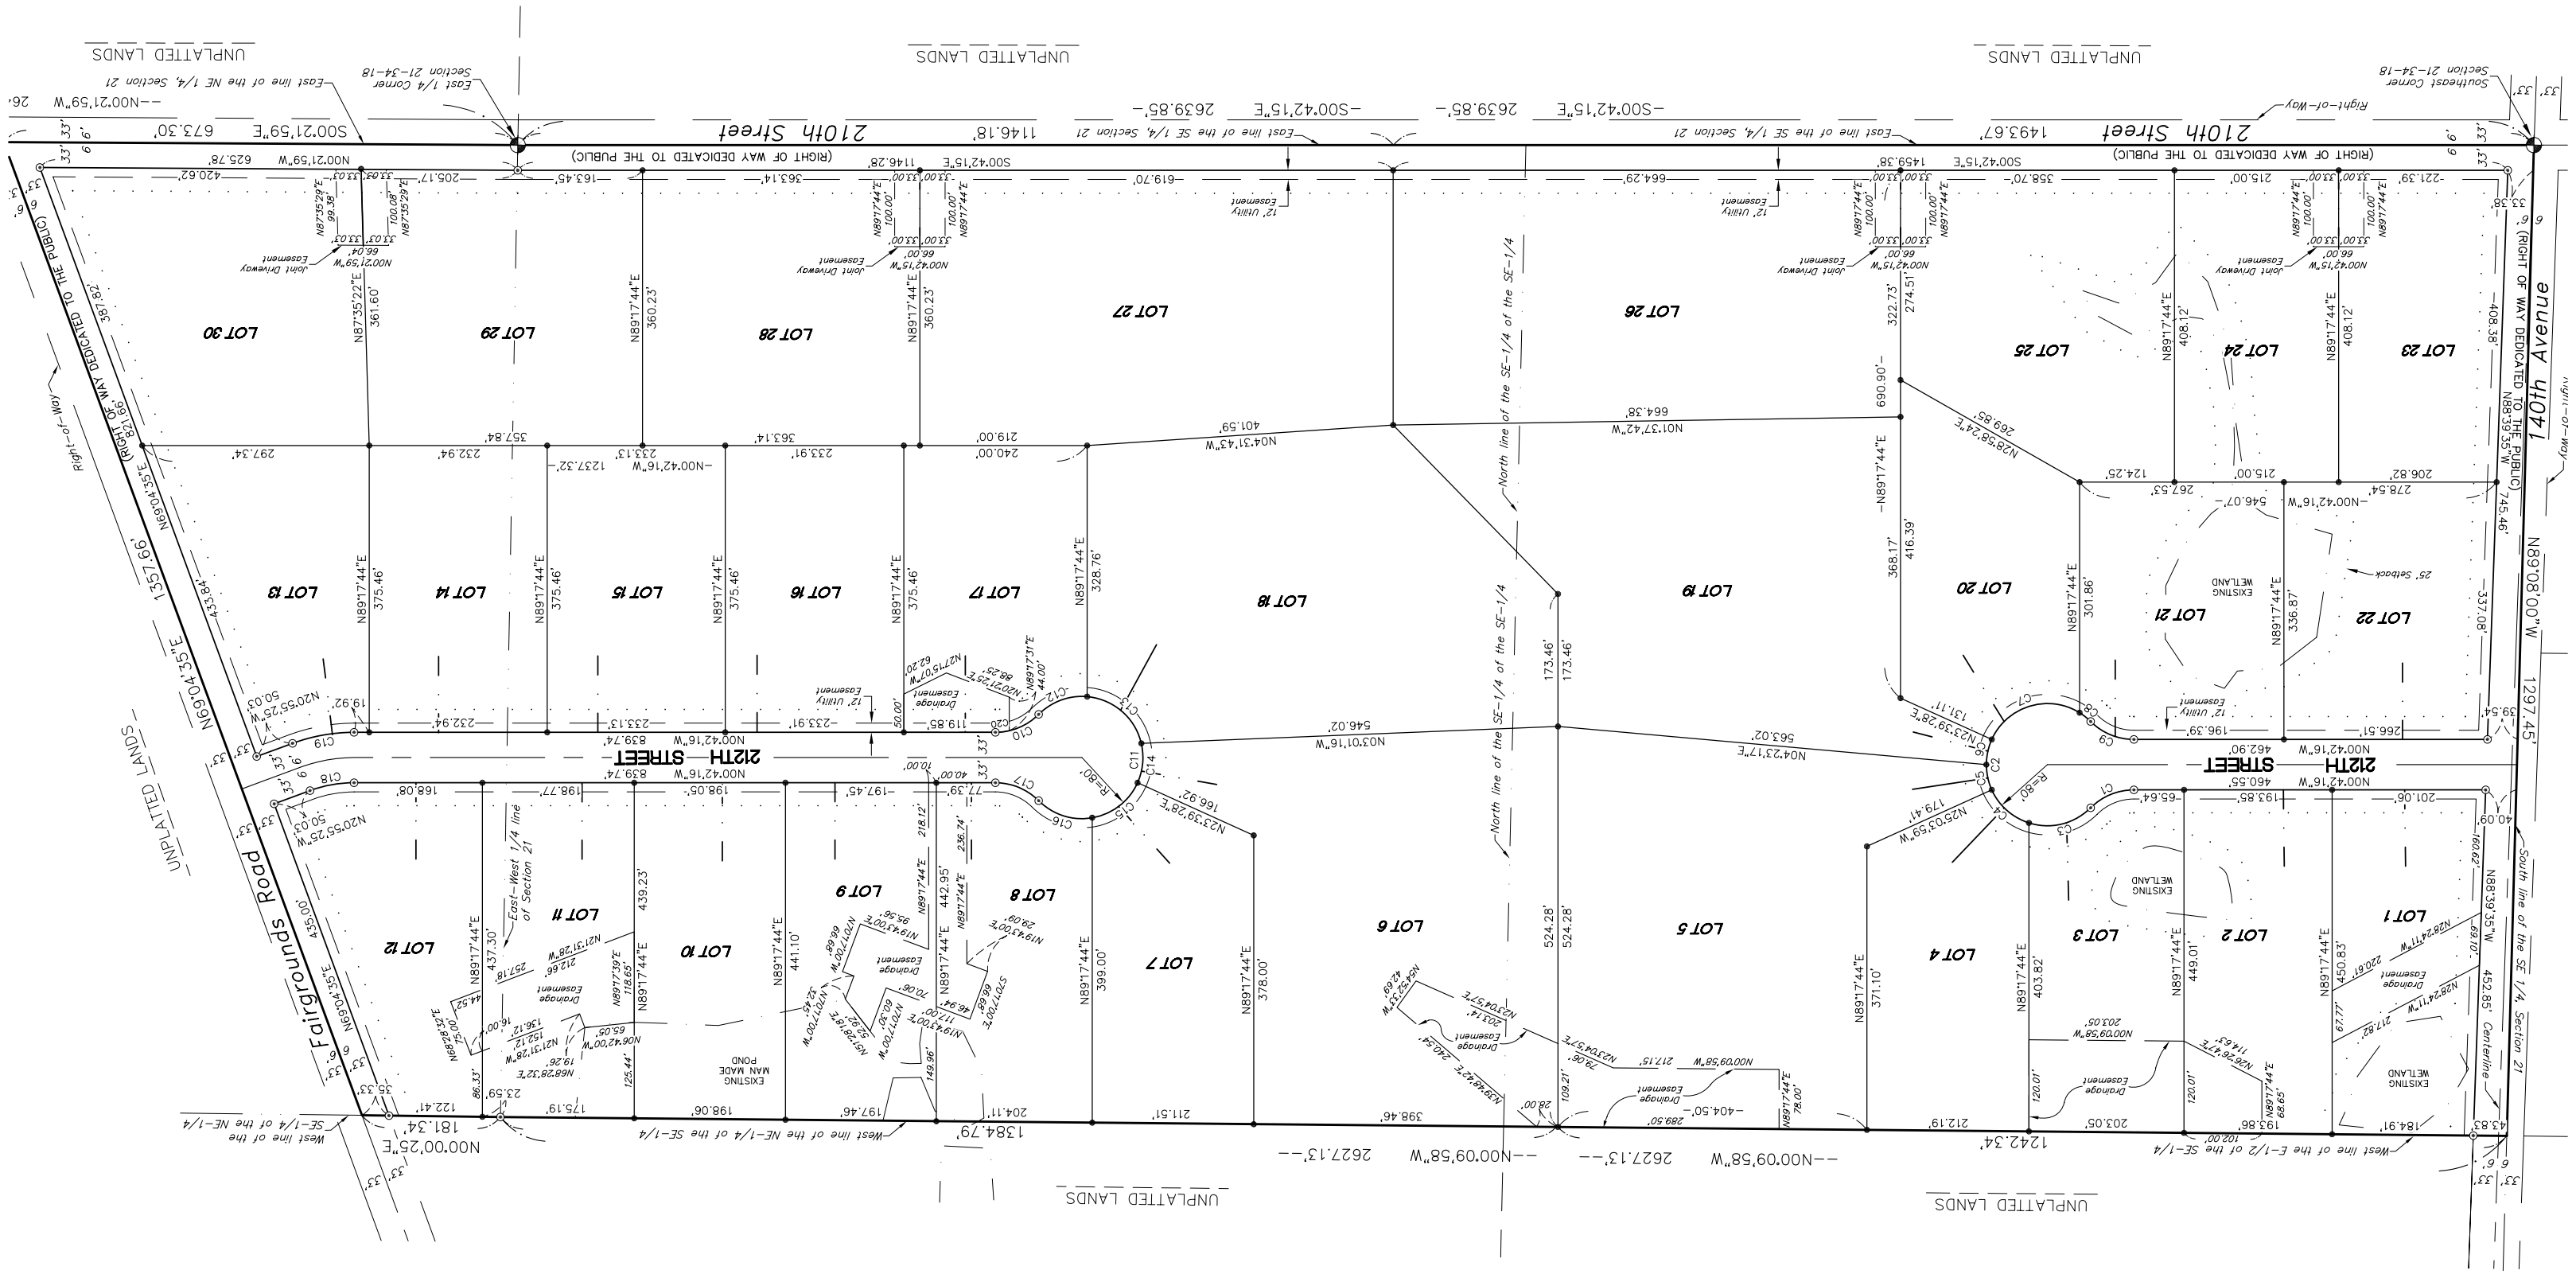
210th Street
(RIGHT OF WAY DEDICATED TO THE PUBLIC)
140th Avenue
(RIGHT OF WAY DEDICATED TO THE PUBLIC)
Fairgrounds Road
(RIGHT OF WAY DEDICATED TO THE PUBLIC)
212TH STREET
UNPLATTED LANDS
LOT 1
LOT 2
LOT 3
LOT 4
LOT 5
LOT 6
LOT 7
LOT 8
LOT 9
LOT 10
LOT 11
LOT 12
LOT 13
LOT 14
LOT 15
LOT 16
LOT 17
LOT 18
LOT 19
LOT 20
LOT 21
LOT 22
LOT 23
LOT 24
LOT 25
LOT 26
LOT 27
LOT 28
LOT 29
LOT 30
EXISTING WETLAND
EXISTING MAN MADE POND
Drainage Easement
Joint Driveway Easement
Utility Easement
Right-of-Way
South line of the SE 1/4, Section 21
West line of the SE-1/4 of the NE-1/4
West line of the NE-1/4 of the SE-1/4
West line of the E-1/2 of the SE-1/4
North line of the SE-1/4 of the SE-1/4
East line of the SE 1/4, Section 21
East line of the NE 1/4, Section 21
East 1/4 Corner Section 21-34-18
Southeast Corner Section 21-34-18
East-West 1/4 line of Section 21
25' Setback
1297.45'
1242.34'
1384.79'
1237.32'
1237.66'
1181.34'
1142.63'
1142.63'
1142.63